imate for the work of replacing 200/230mm dia SW pipeline by 300mm dia RCC Np3 pipeline at
t. to 14th cross 2nd block HBR Layout coming under HBR service station of
EE E2-1 sub division.

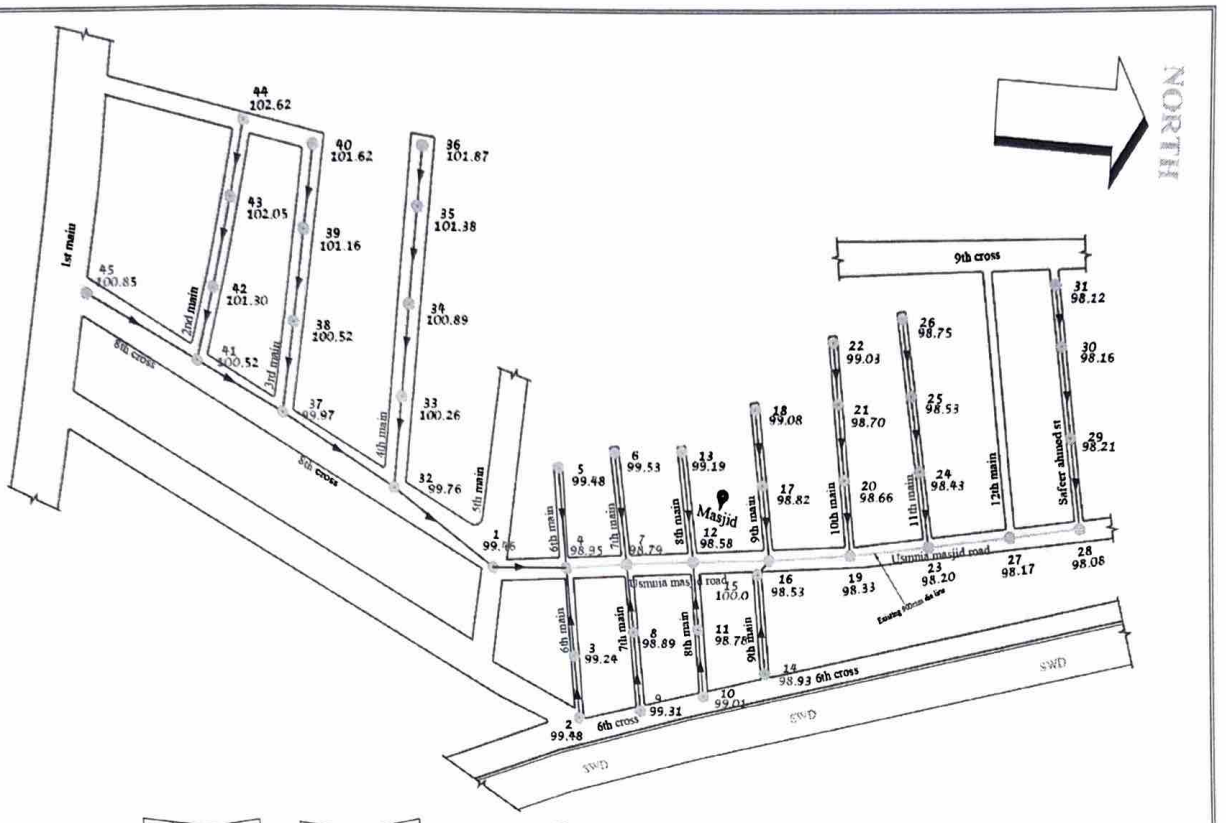

DATUM-90.000

| | | |

Estimate for the work of replacing 200/230mm dia SW pipeline by 300mm dia RCC Np3 pipeline at 1st Main Road to 1st Cross Road Yaseen Nagar 2nd block HBR Layout coming under HBR service station of AEE E2-1 sub division.

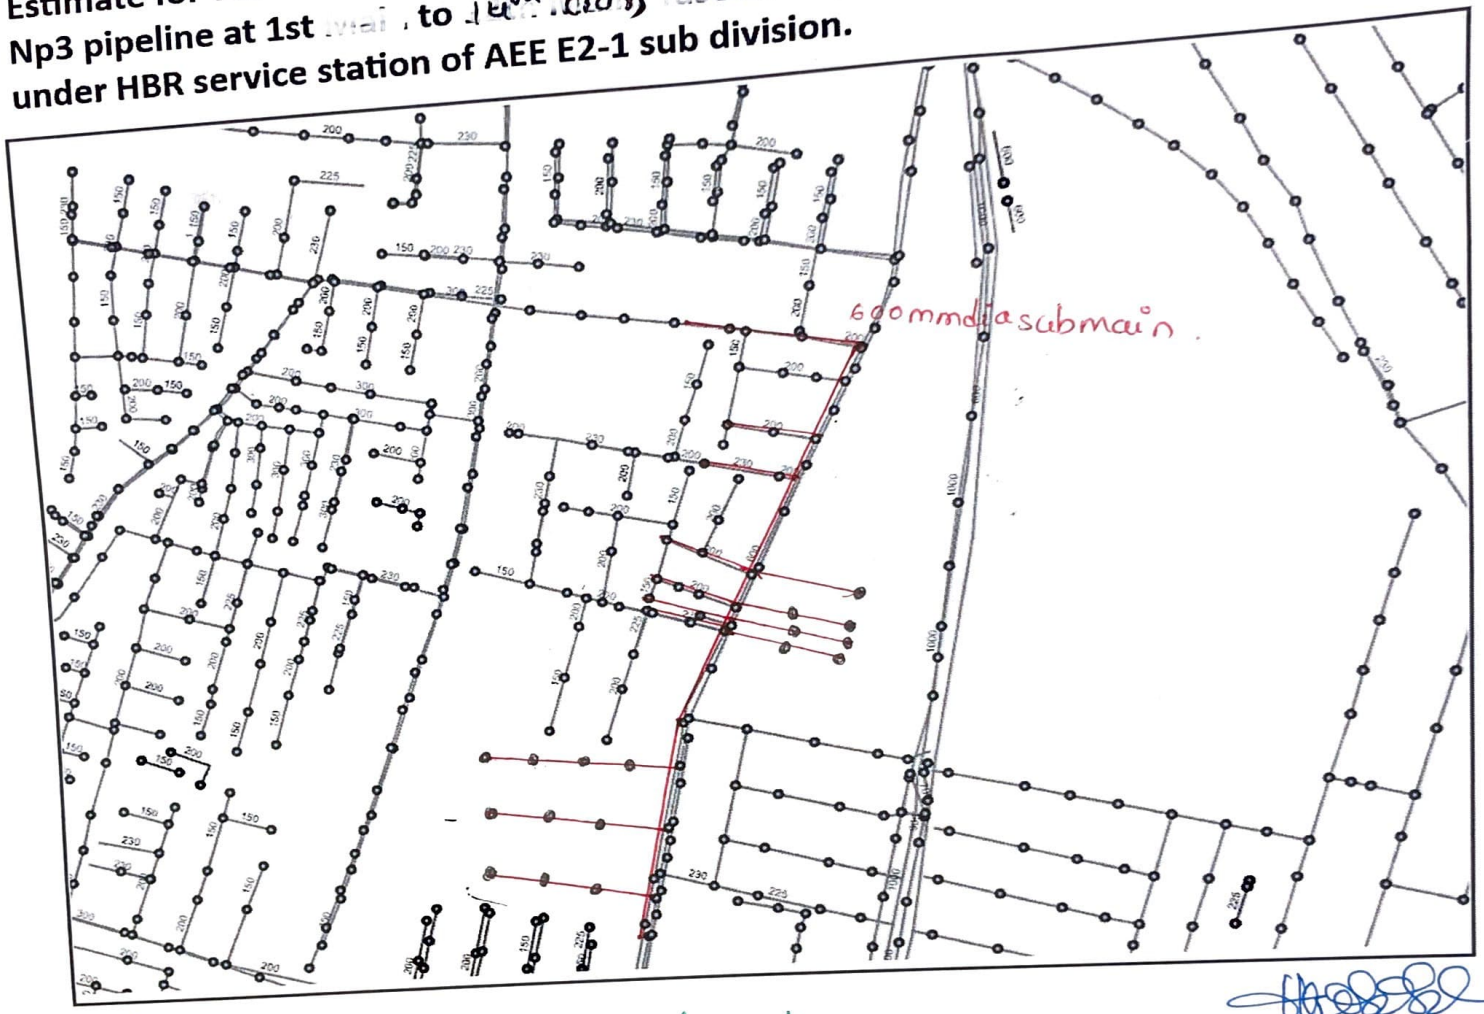

AE(HBR)

AEE E21

EE E2